


FENESTRY / SYNTHETIC DEMO HOUSE

GROUND FLOOR PLAN



FENESTRY / SYNTHETIC DEMO HOUSE


SOUTH ELEVATION

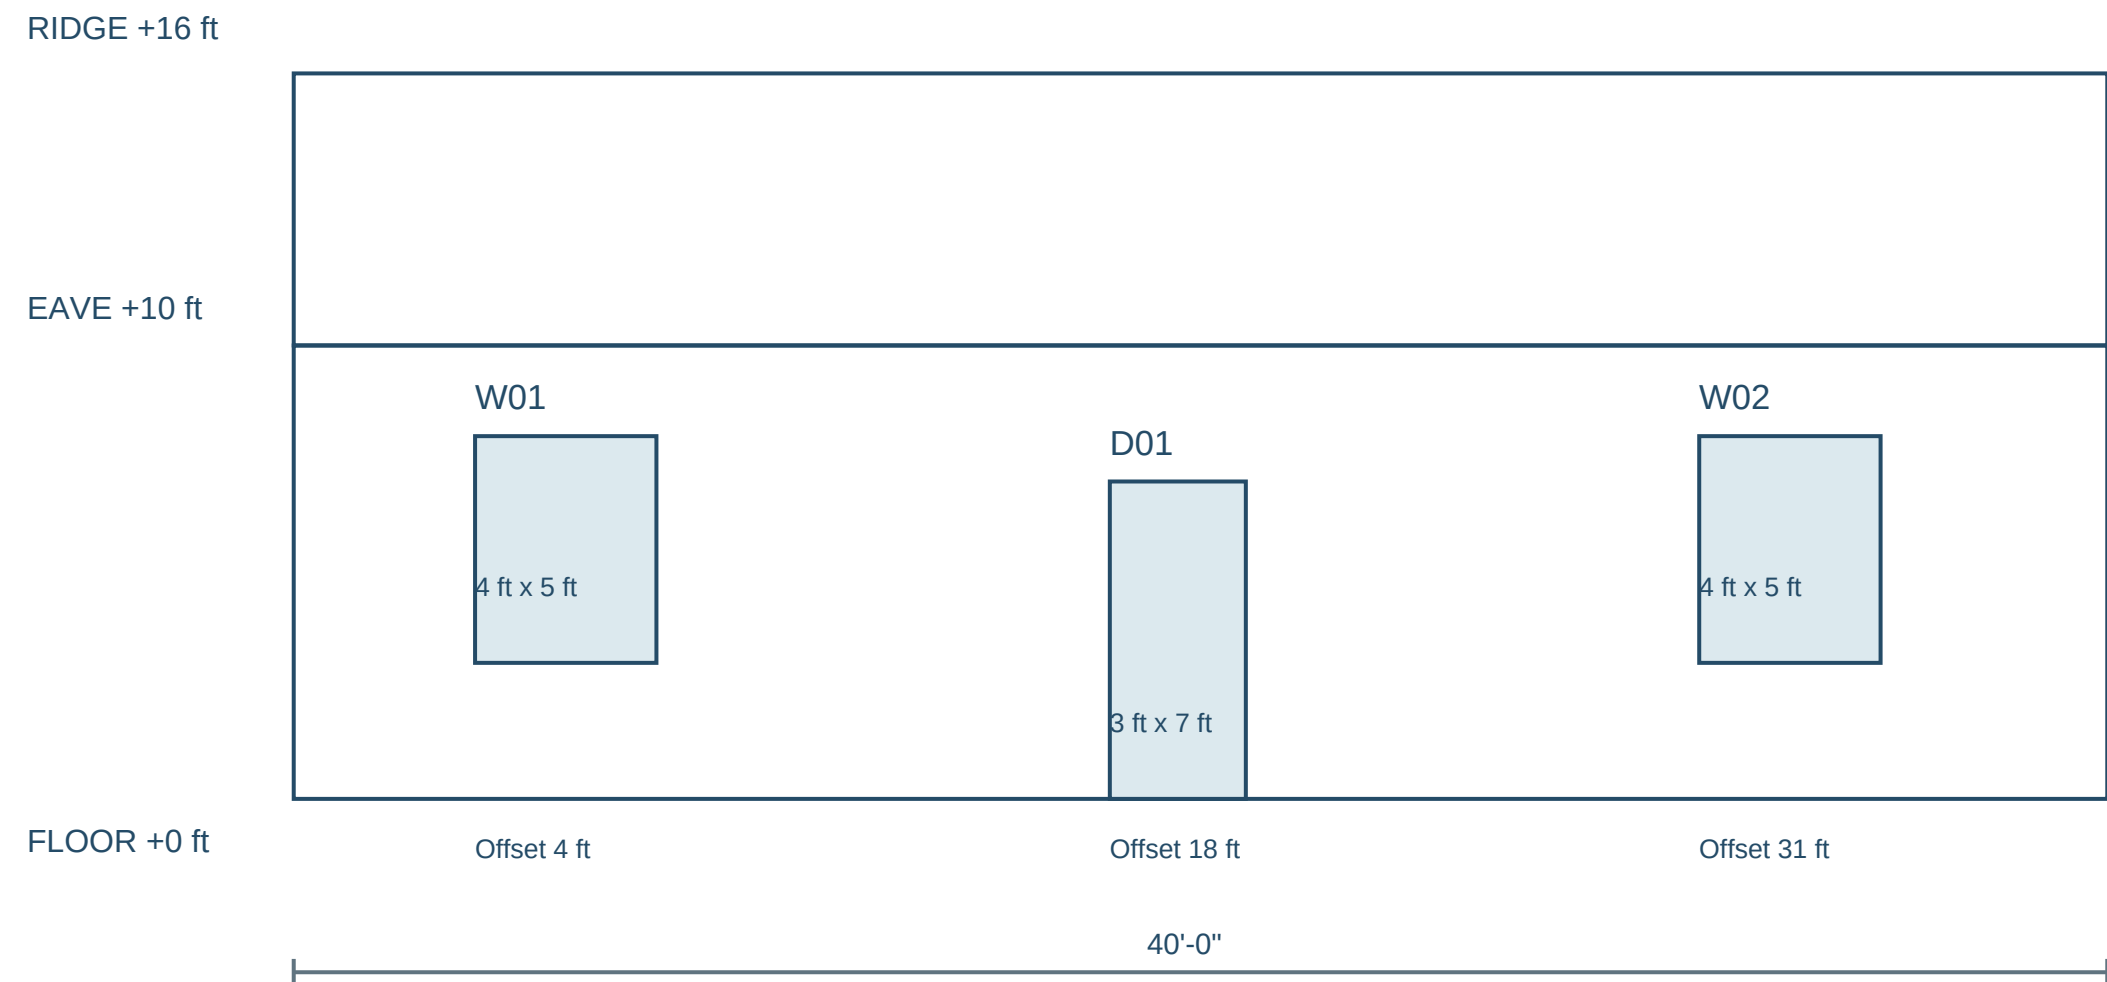

Window sill 3 ft. Door sill 0 ft. Dimensions refer to outer openings.


FENESTRY / SYNTHETIC DEMO HOUSE

NORTH ELEVATION

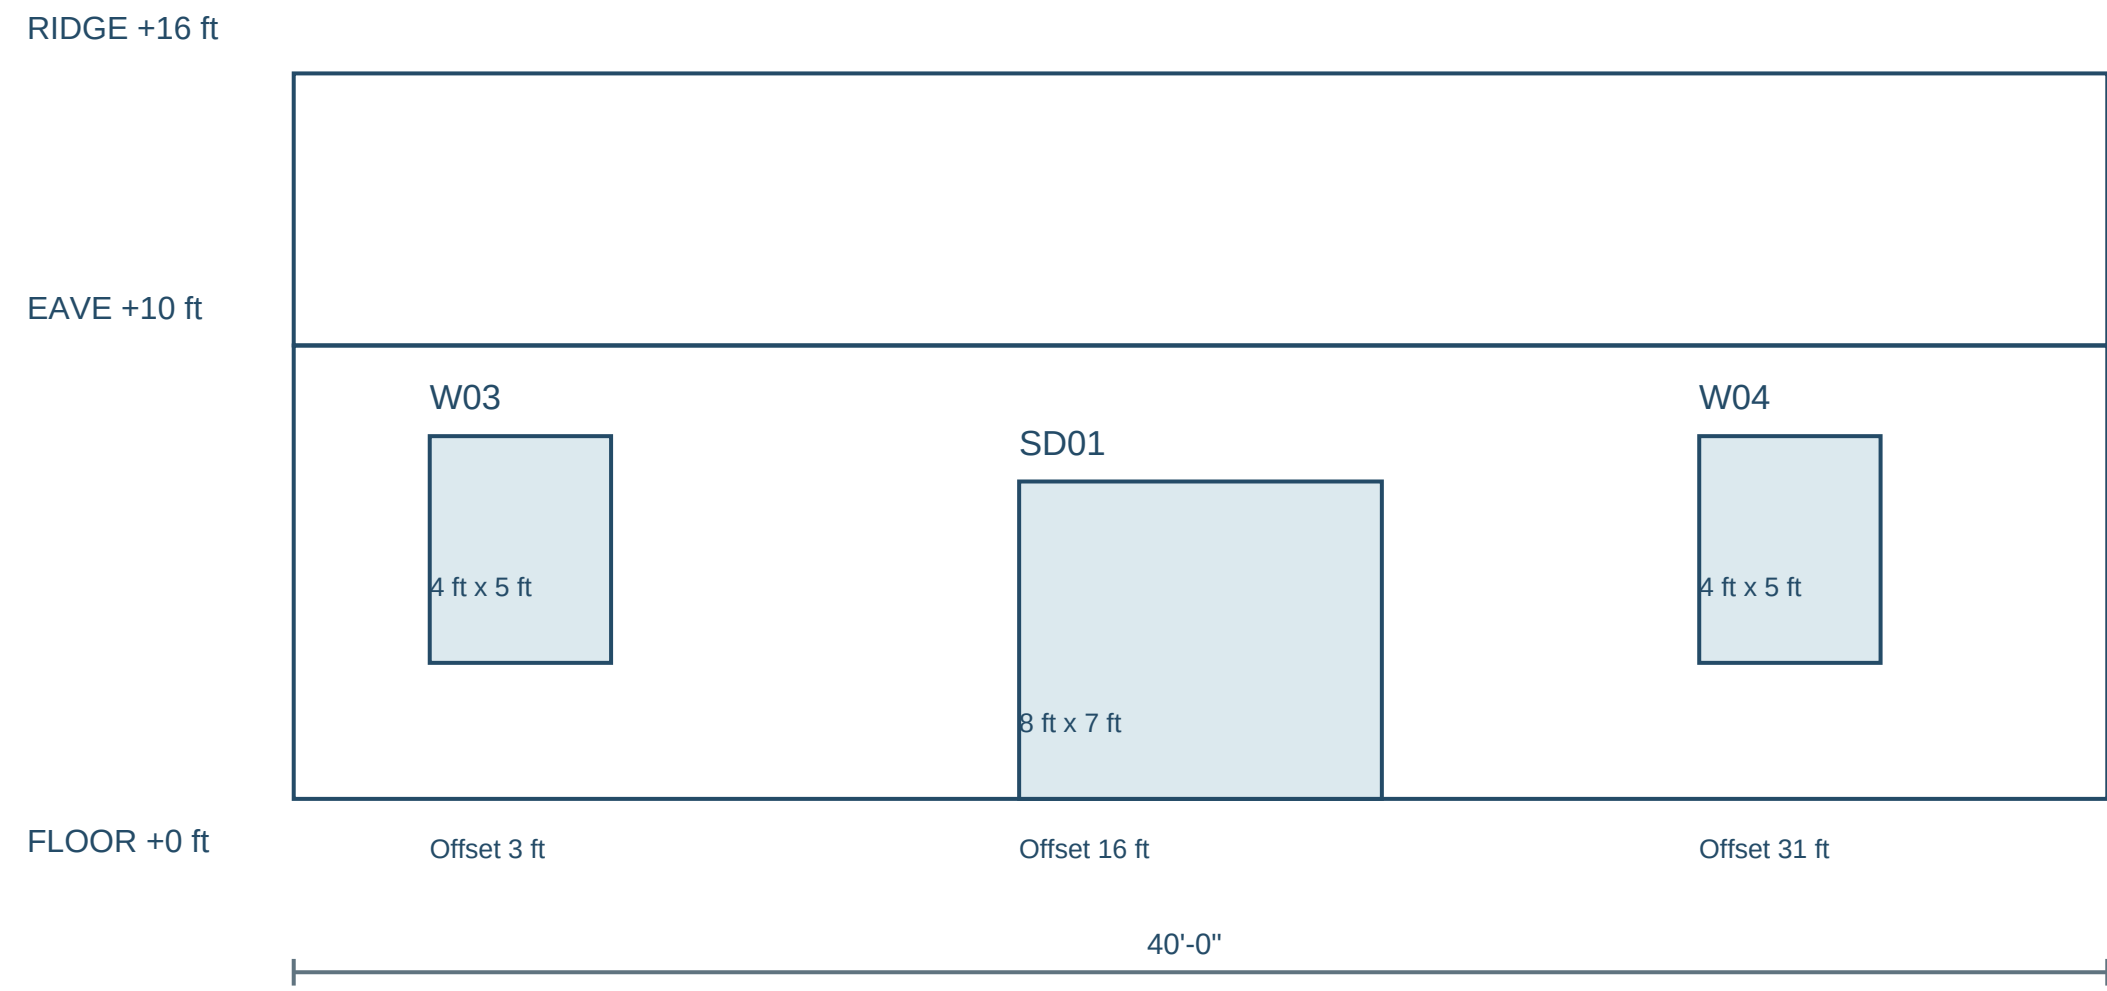


Window sill 3 ft. Door sill 0 ft. Dimensions refer to outer openings.

EAST ELEVATION

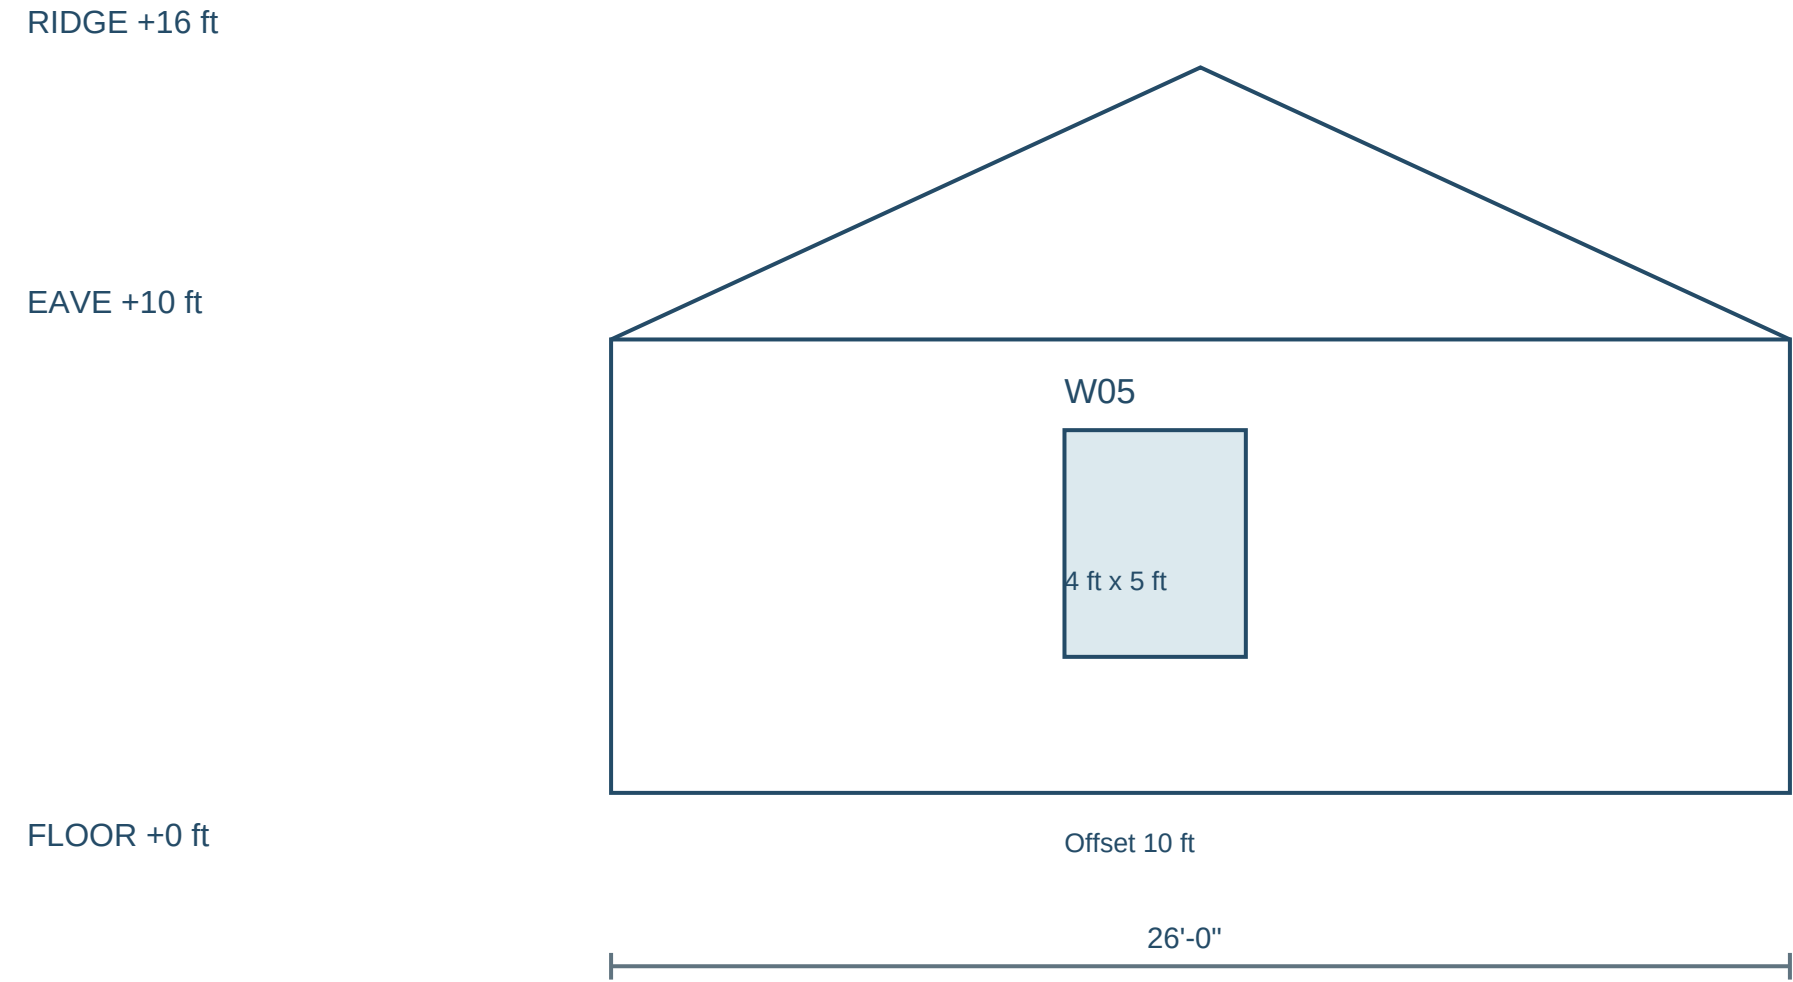

Window sill 3 ft. Door sill 0 ft. Dimensions refer to outer openings.


WEST ELEVATION

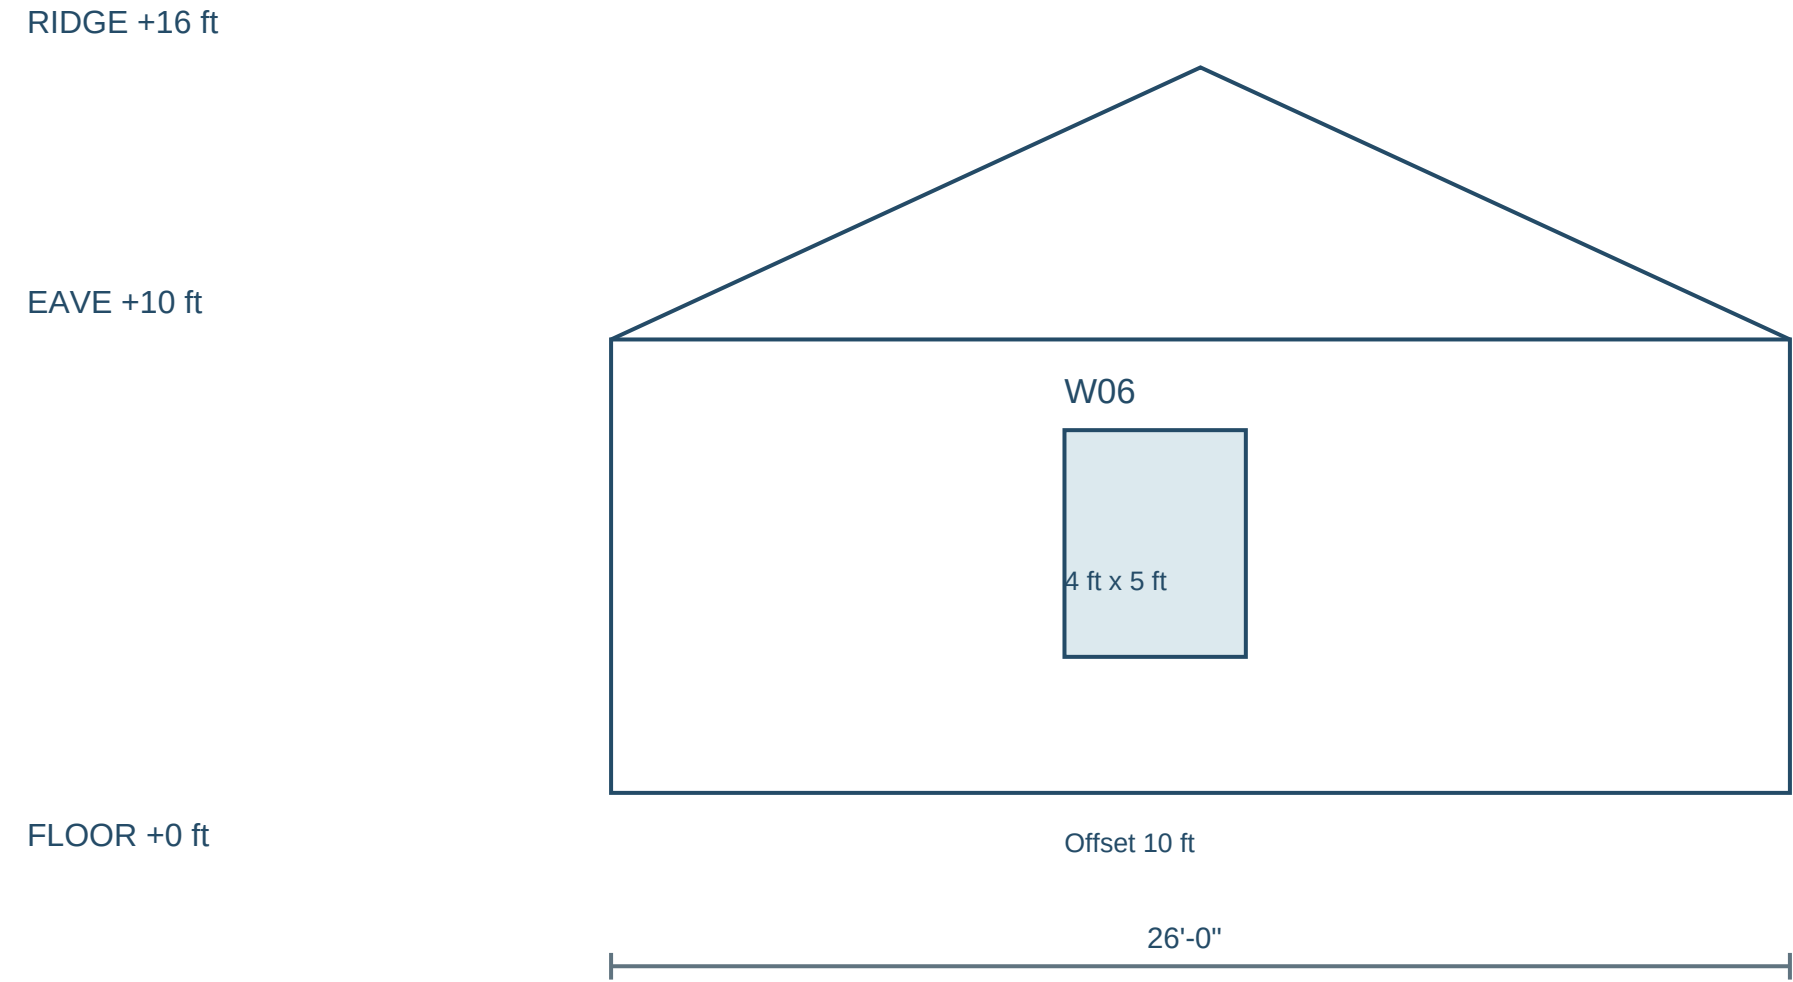

Window sill 3 ft. Door sill 0 ft. Dimensions refer to outer openings.

SECTION A-A + EXTERIOR WINDOW AND DOOR SCHEDULE

Gable ridge runs along 40 ft length

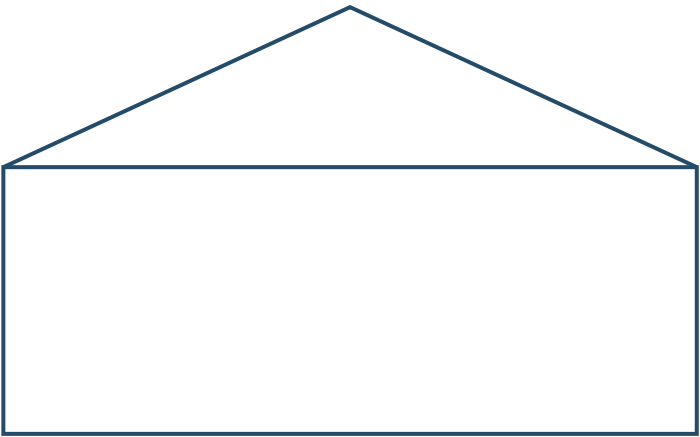

Width 26 ft / eave 10 ft / rise 6 ft

MARK	TYPE	WIDTH	HEIGHT	SILL
------	------	-------	--------	------

W01-W06	WINDOW / UNKNOWN	4 ft	5 ft	3 ft
---------	------------------	------	------	------

D01	ENTRANCE DOOR	3 ft	7 ft	0 ft
-----	---------------	------	------	------

SD01	SLIDING DOOR	8 ft	7 ft	0 ft
------	--------------	------	------	------

TOTAL: 6 windows + 1 entrance + 1 sliding = 8 openings

Window operation and frame subdivisions not specified.